Name:

Windows and Door - TBC

Kitchen - TBC

Bathroom - Brass

Walls - TBC

Ceiling - TBC

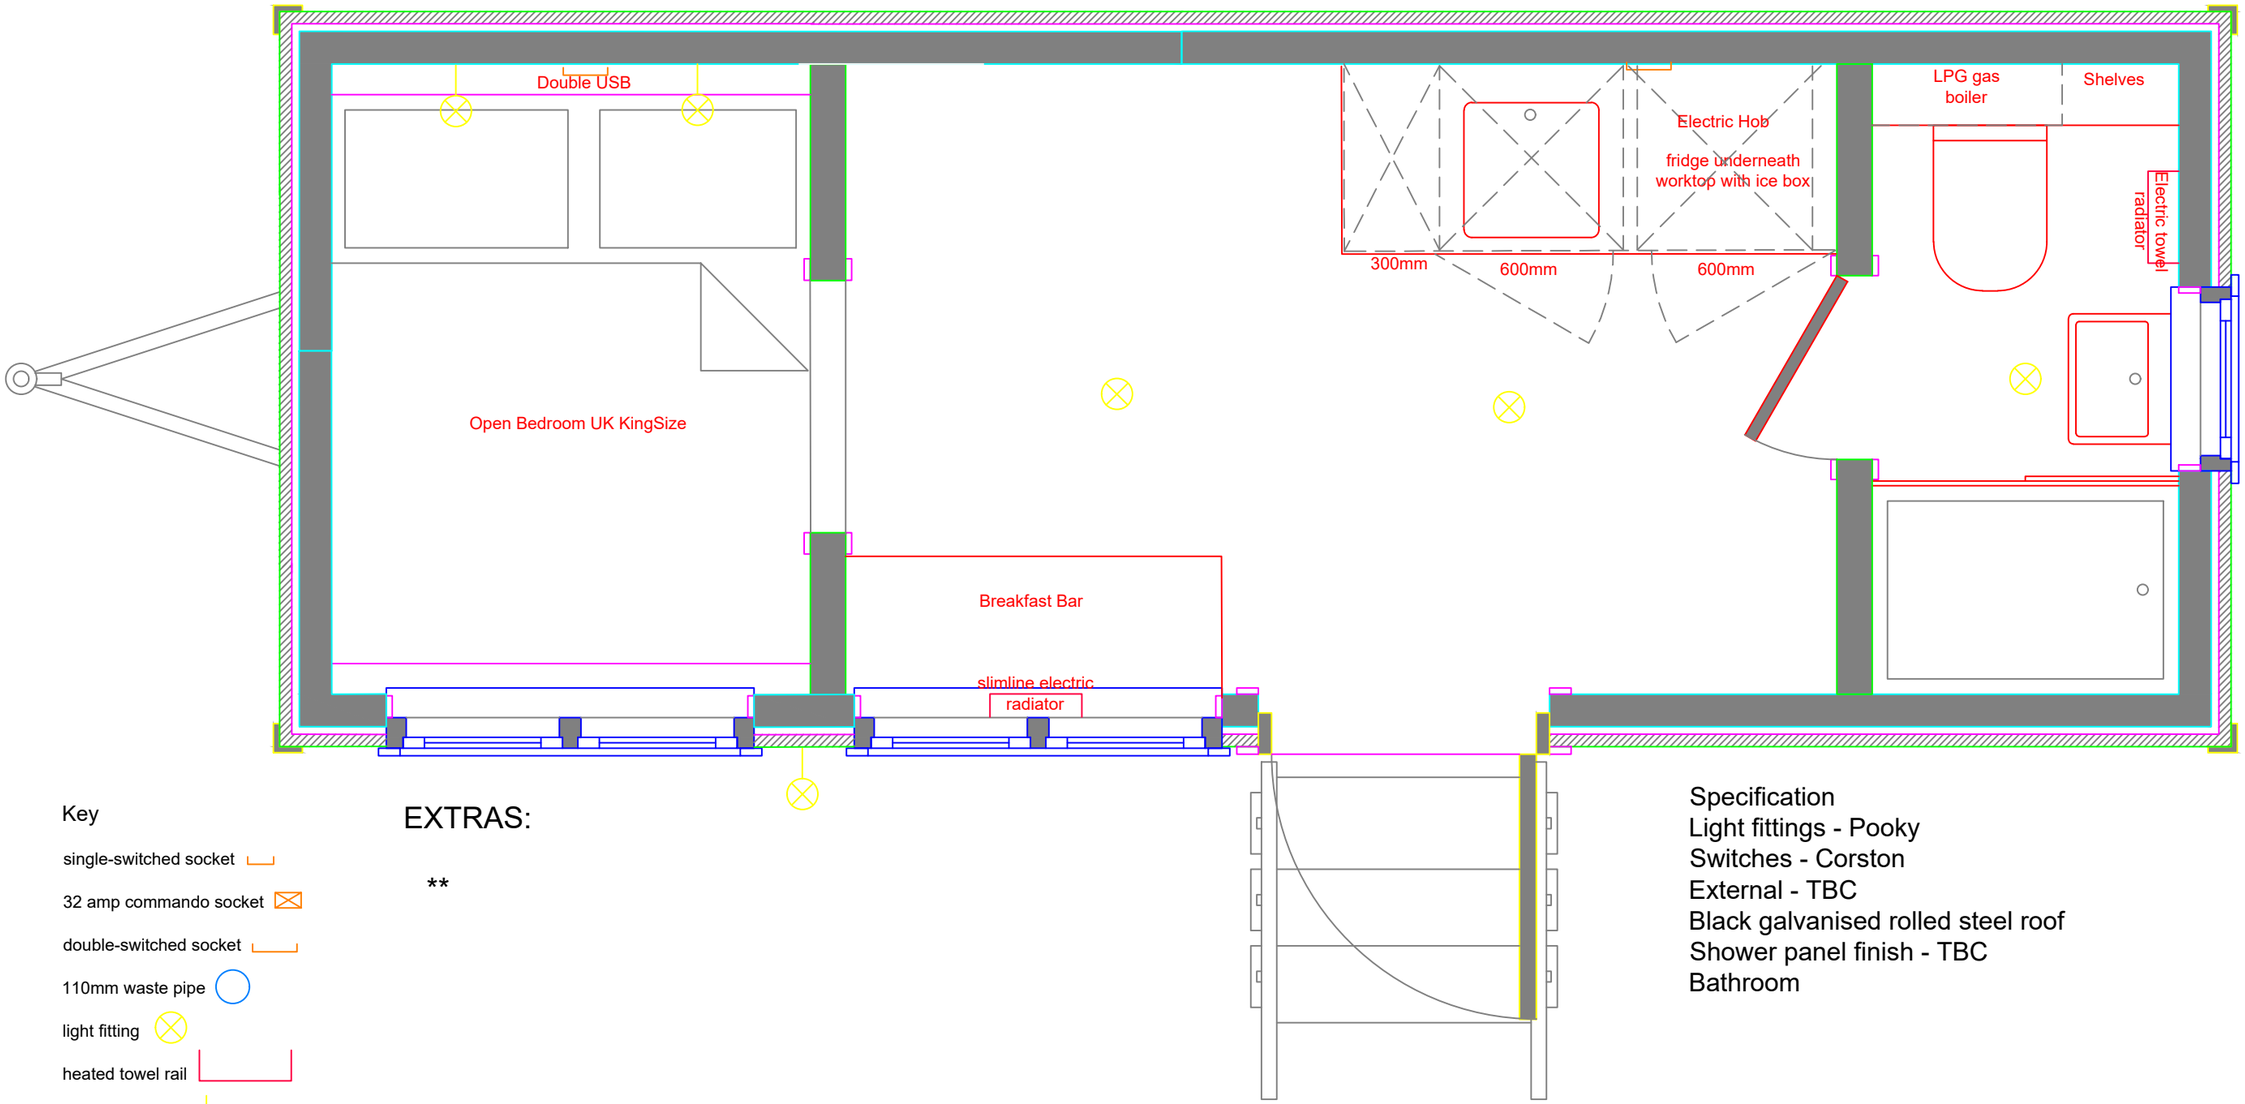

Key

single-switched socket

32 amp commando socket

double-switched socket

110mm waste pipe

light fitting

heated towel rail

wall light fitting

EXTRAS:

**

Specification
Light fittings - Pooky
Switches - Corston
External - TBC
Black galvanised rolled steel roof
Shower panel finish - TBC
Bathroom

LIVE EDITION

Client name & address	Drawing title	Revision	Issue date	Legend	Contact
Client name Address line 1 Address line 2	20ft B&B Herdsman Hut Plan	-	dd/mm/yy	1:20 @A3 0m 0.2m 0.4m 0.6m 0.8m	0117 986 9685 Greendown HQ, Staunton Lane, Whitchurch, Bristol, BS14 0QL info@greendownshepherdhuts.co.uk

Greendown.
SHEPHERD HUTS